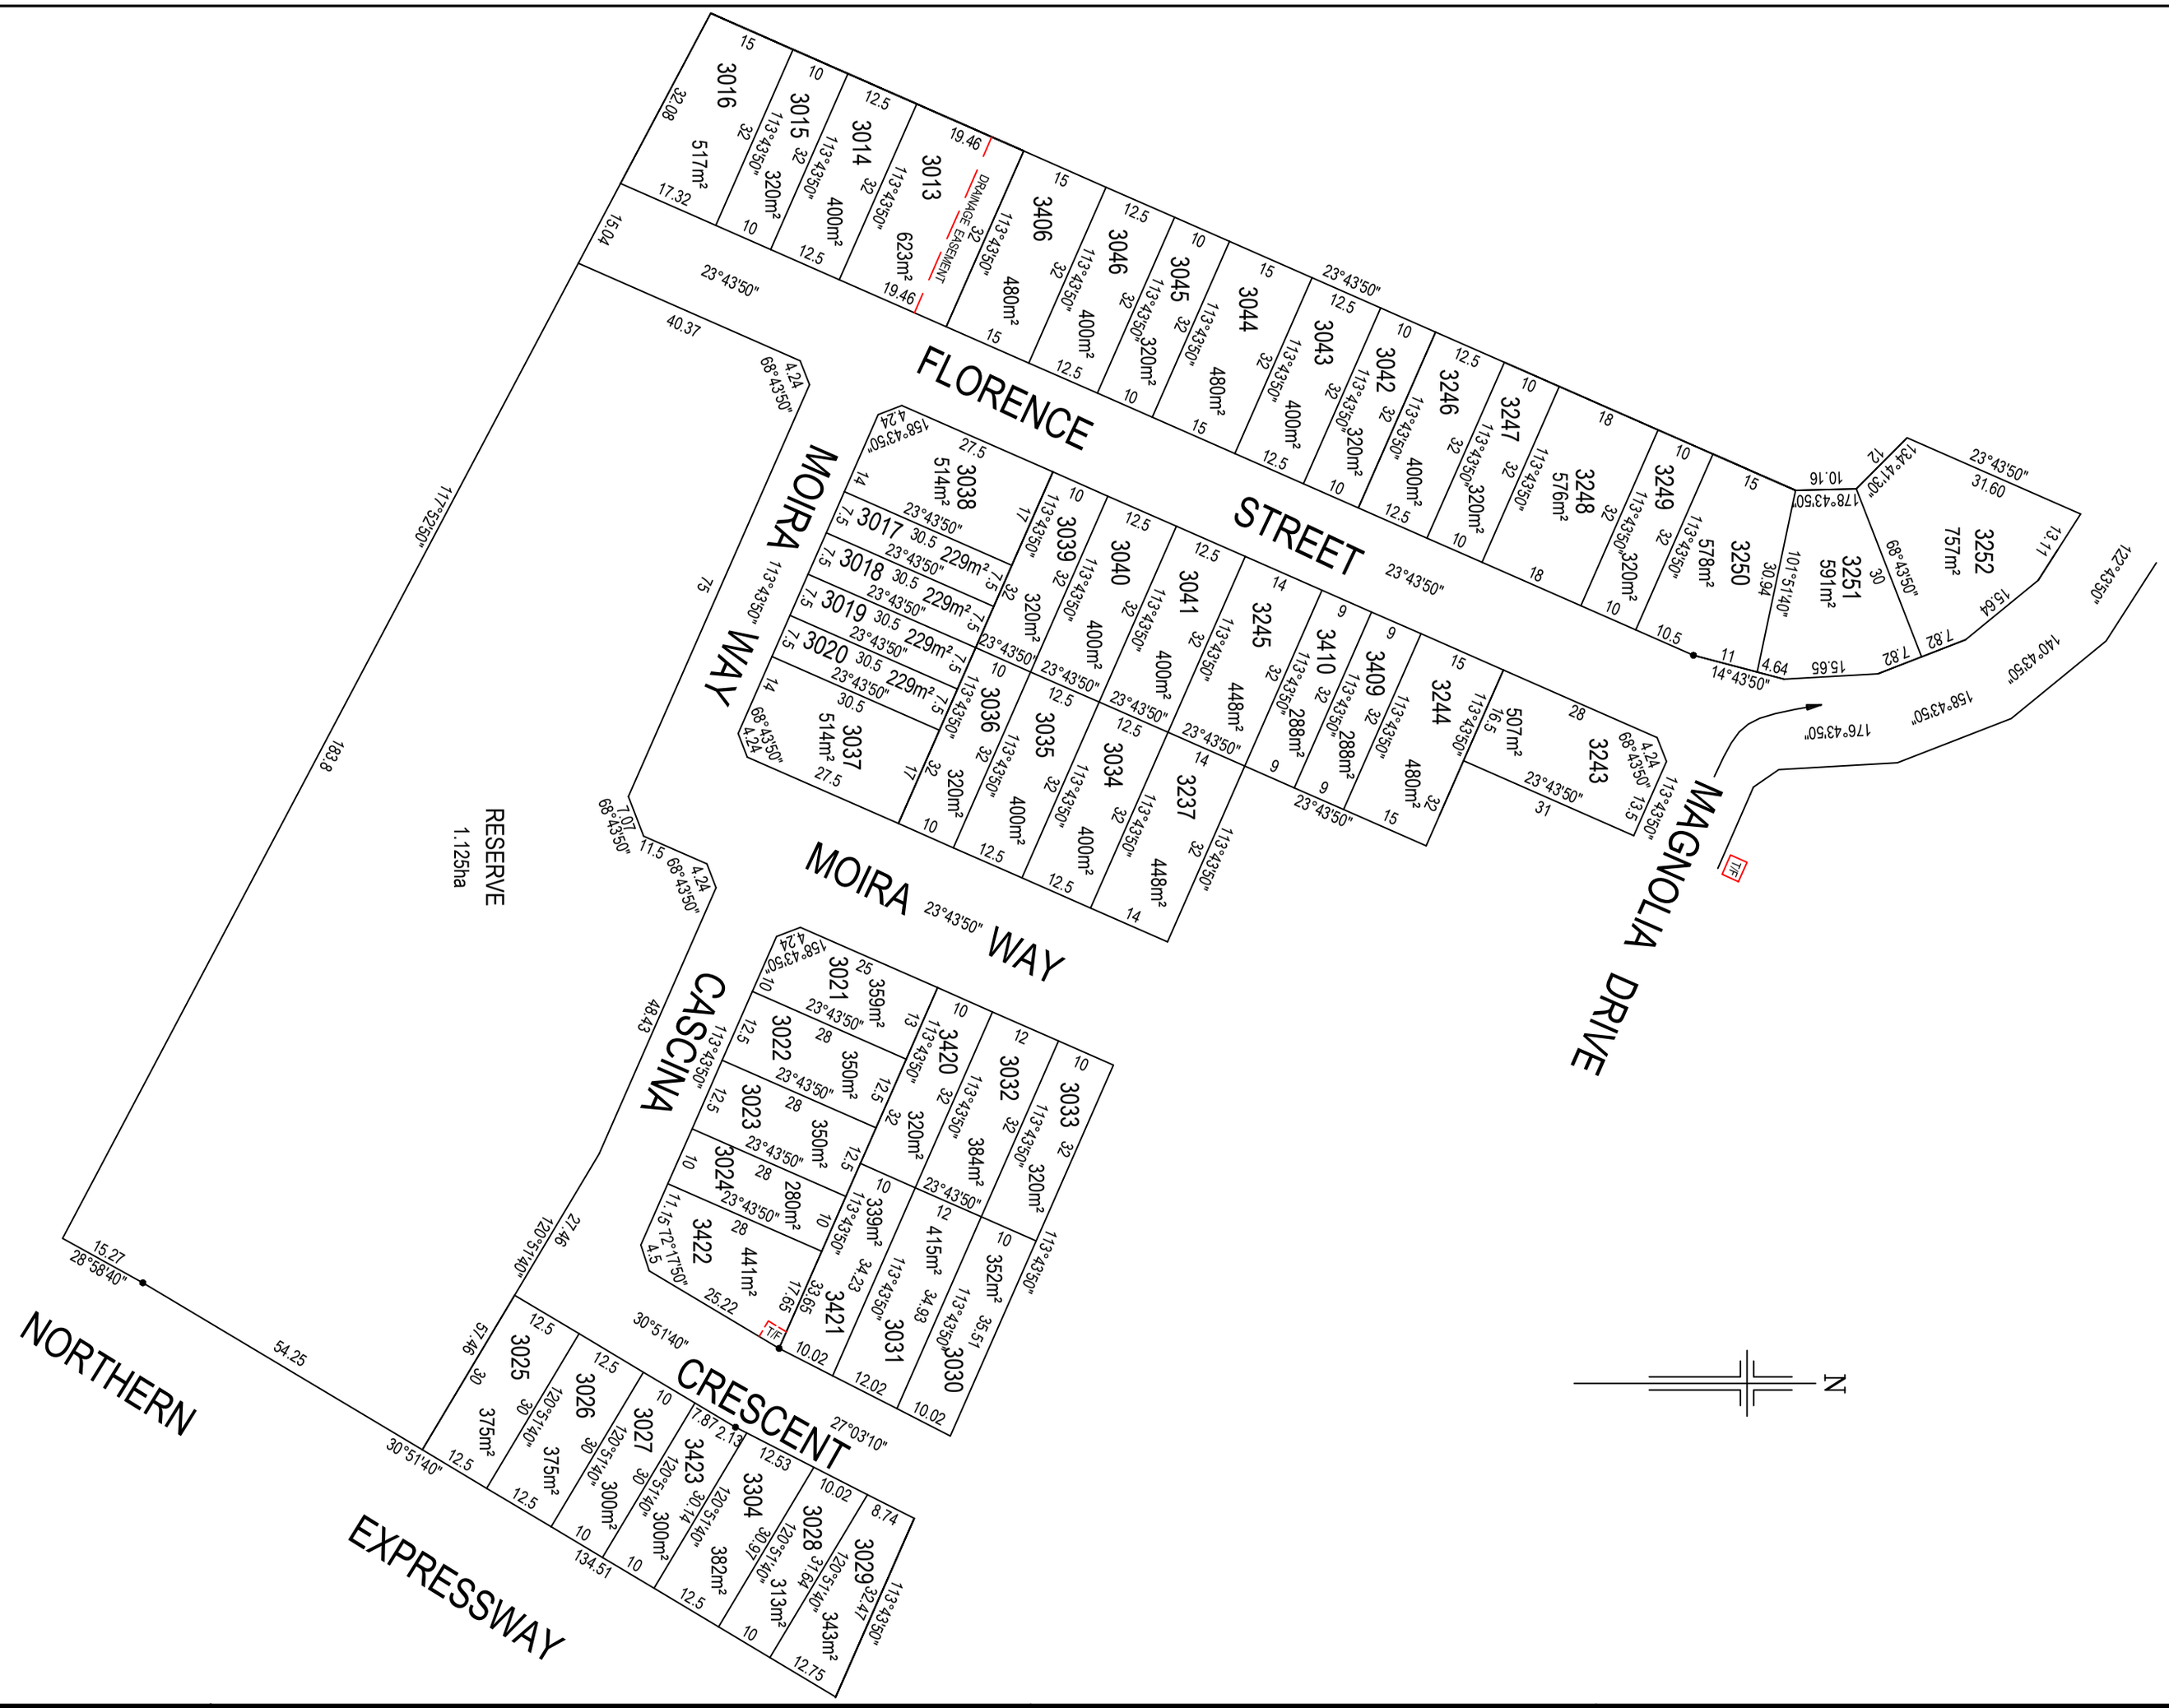

REV	DATE	DESCRIPTION	CALC	FIELD
U	24.03.2025	STAGE 4 - LOTS 3223,3224,3227 TO 3234 & 3312 STAGE 5 - LOTS 3206 TO 3222, 3225,3301,3302 3306 TO 3308 & 3313	DEL	
V	25.03.2025	STAGE 4 - LOTS 3233,3235,3305 & 3312 STAGE 5 - LOTS 3205 TO 3207 & 3313	DEL	
W	7.07.2025	STAGE 3 - LOTS 3021 TO 3033, 3304 & 3420 TO 3422	DEL	
X	22.07.2025	STAGE 3 - LOTS 3021 TO 3031,3304 & 3421	DEL	
Y	7.10.2025	STAGE 3 - LOTS 3025 TO 3029,3304 & 3423	DEL	
Z	26.11.2025	STAGE 3 - LOTS 3030 TO 3033,3021 TO 3024 & 3420 TO 3422 STAGE 4 - LOTS 3232 TO 3236,3305 & 3312	DEL	

ADDITIONS, AMENDMENTS AND APPROVALS

0 10 20 40 60 80 100 m

1:1000

© ALEXANDER & SYMONDS PTY. LTD.

ORIGINAL SHEET SIZE B3

Alexander & Symonds Pty Ltd
Kaurna Country
Level 1, 62 The Parade, Norwood,
South Australia 5067
ABN 93007 753 988

T (08) 8130 1666
W www.alexander.com.au
E adelaide@alexander.com.au

+ Property + Land Development +
+ Construction + Mining +
+ Spatial Information Management +

Alexander Symonds Surveying Consultants

STAGE 3 MIRAVEL EAST PEGGING PLAN

DRAWING No. 21A1545CAD FRISBY ST 3 Rev Z

SHEET 1 OF 1

REVISION Z